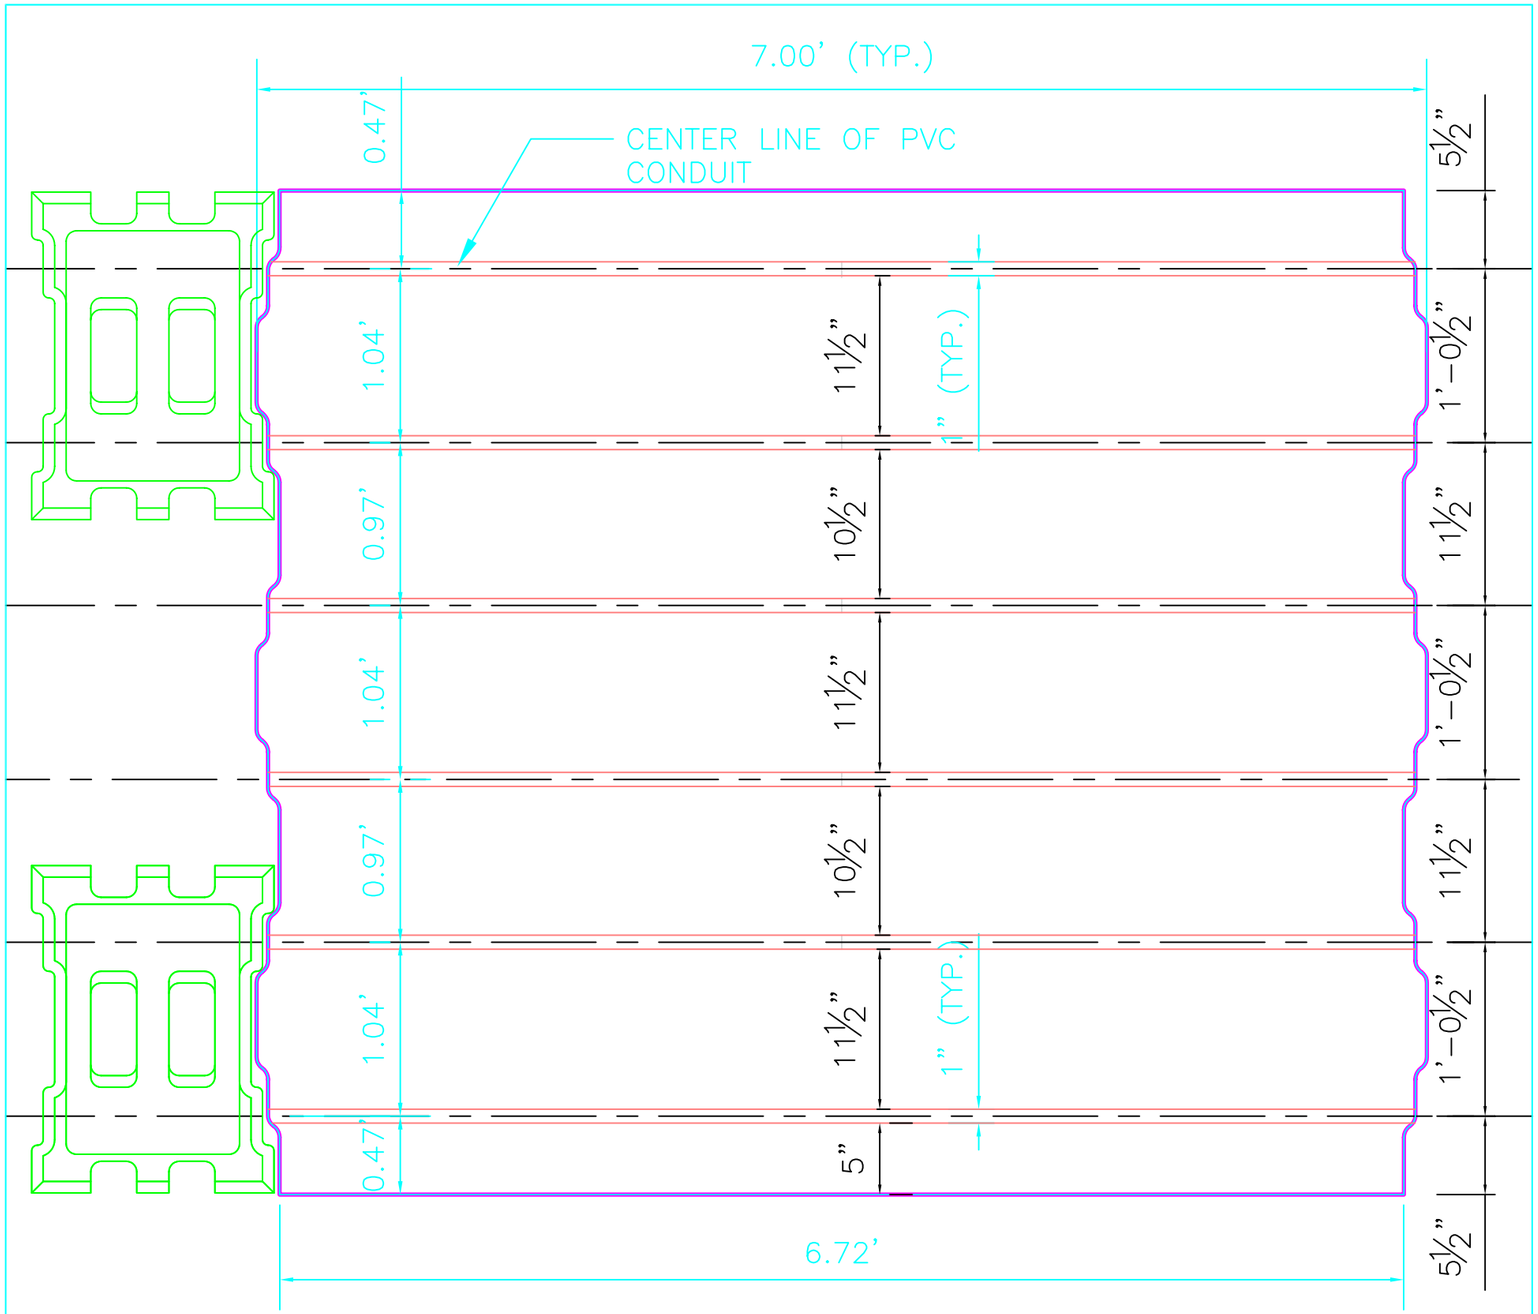

PVC CONDUIT LOCATION
PLAN VIEW